You created this PDF from an application that is not licensed to print to novaPDF printer (http://www.novapdf.com)

ayout Plan

Scale: NTS

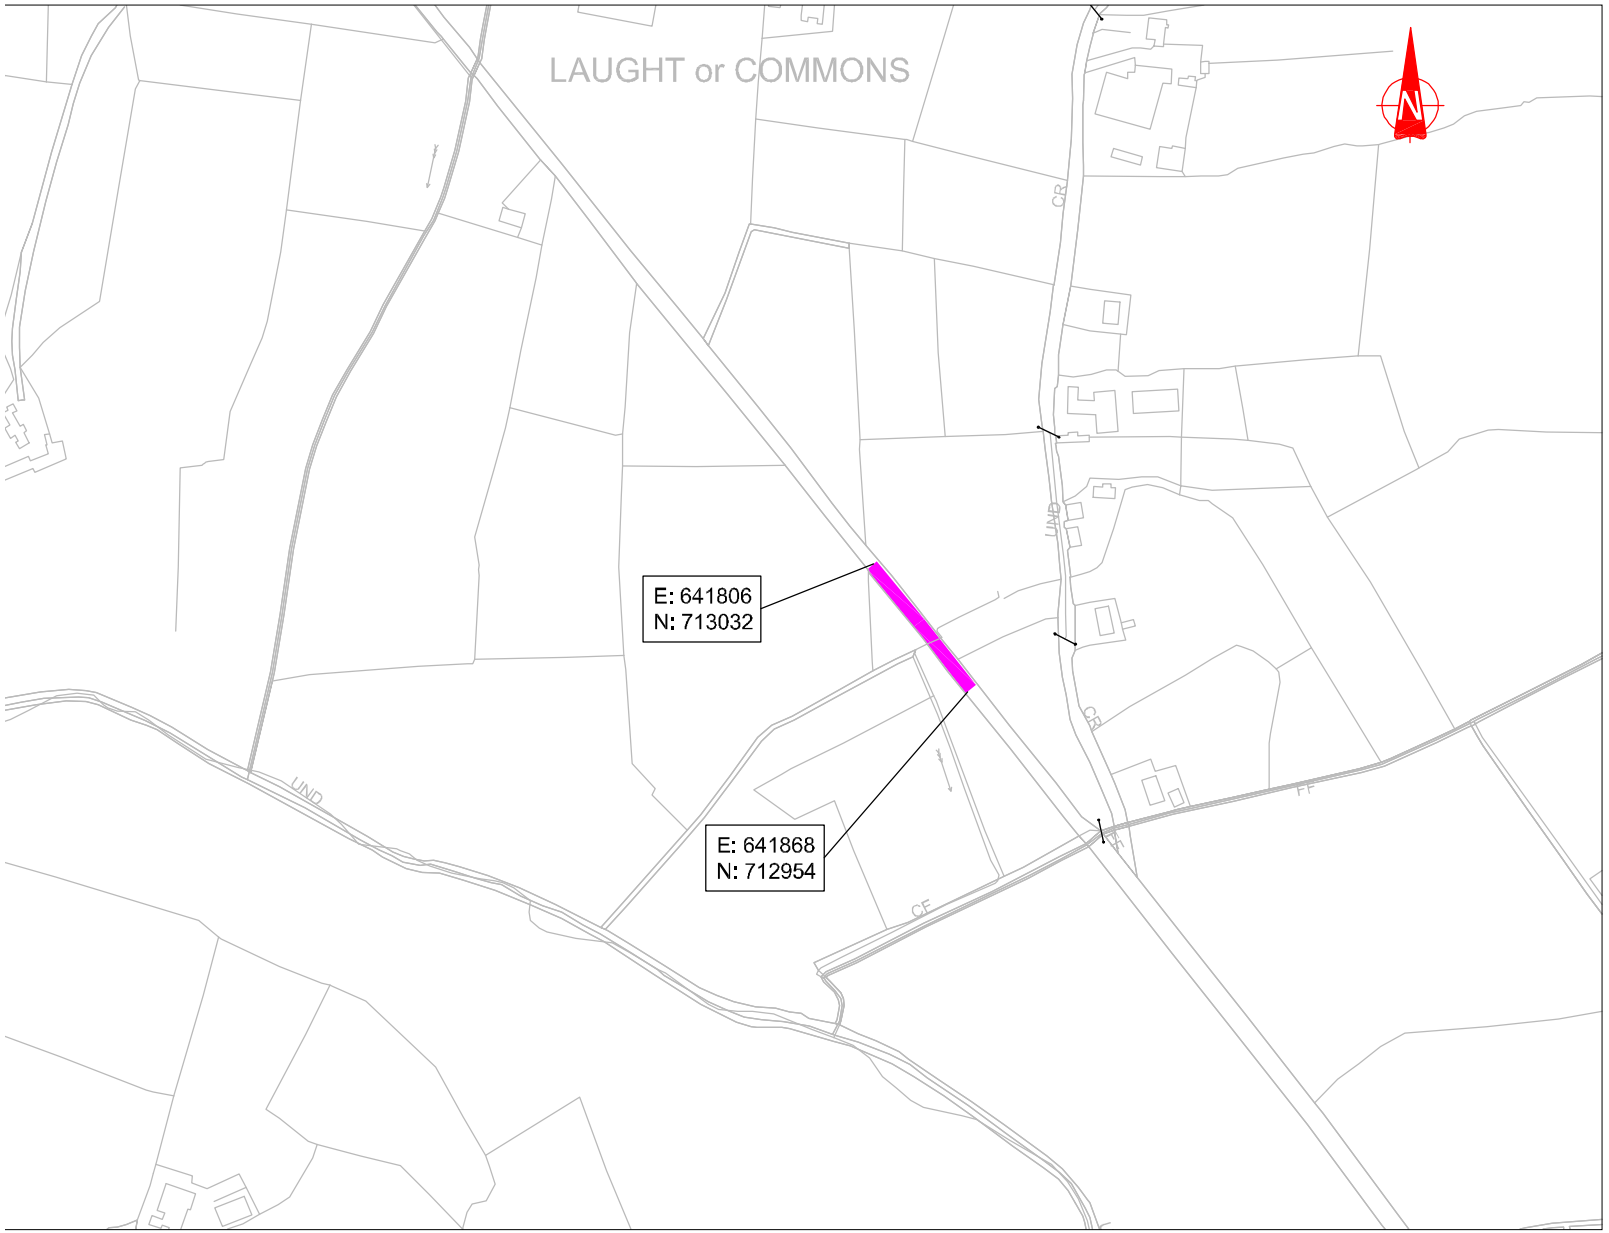


**LEGEND**

Mechanical Abrasion Location

Location Map

Not to Scale

NRA National Roads Authority
An tÚdarás um Bóithre Náisiúnta

Produced by Laois County Council under copyright agreement from Ordnance Survey of Ireland. All rights reserved. Licence No. LaoisCCMA9802

| Revision | Date | Description |
|---|---|---|
| | | |

LAOIS COUNTY COUNCIL
*COMHAIRLE CHONTAE LAOISE*

Mr. Philip McVeigh, A/Senior Engineer, Roads.

Áras an Chontae, Portlaoise, Co. Laois (057) 8664000

Mr. Donal Brennan, Director of Services, Infrastructure, Water Services, Environment, Emergency Services and Corporate Affairs.

**Project: HD28 site 2019**

**Title: Re-Texture Location *(N80_M_2018_014) Laught or Common***

| | | | | |
|---|---|---|---|---|
| Drawn: N.Sweeney. | File: 000R5007TI 2019 | Project No. | Drawing No. N80_M_2018_014 | Rev. 0 |
| Checked: T.M. | Scale: NTS | | | |
| Approved: F.N. | Date: 08/04/2019 | | Status. | |