Printed on ISO full bleed A3 (420.00 x 297.00mm)

L-31542 Emo Morett, Co. Laois

DIVERSION ROUTE

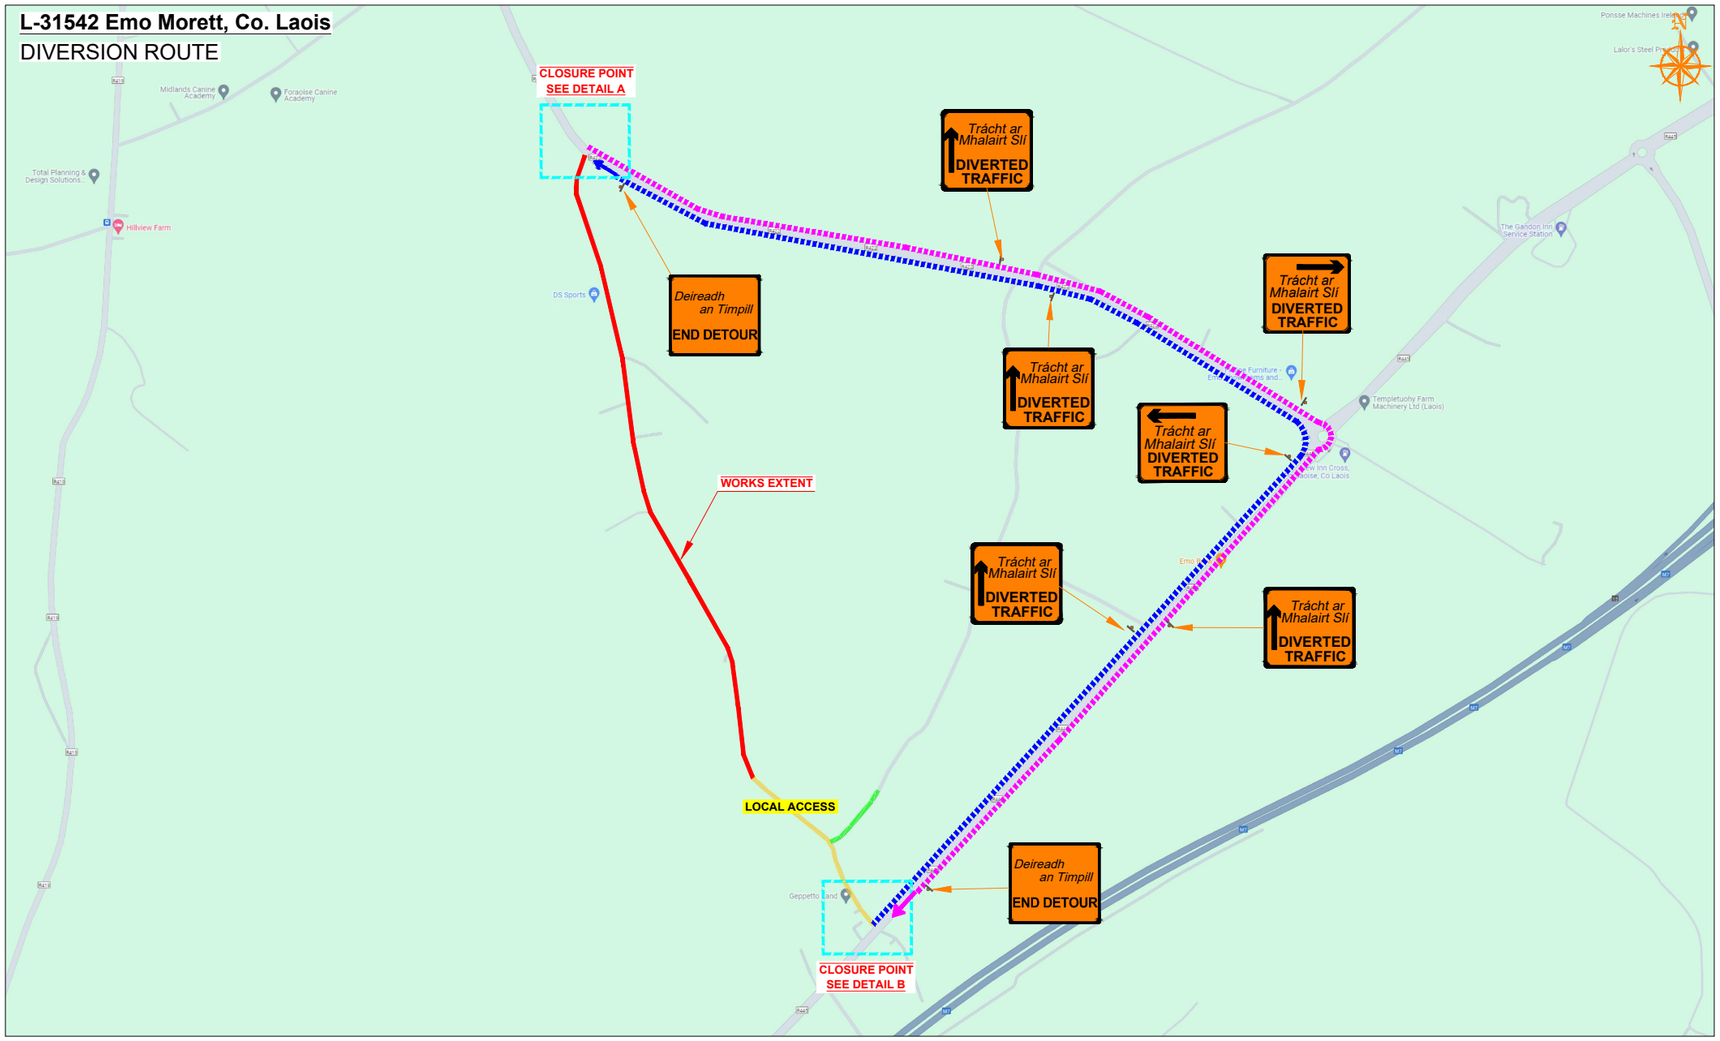

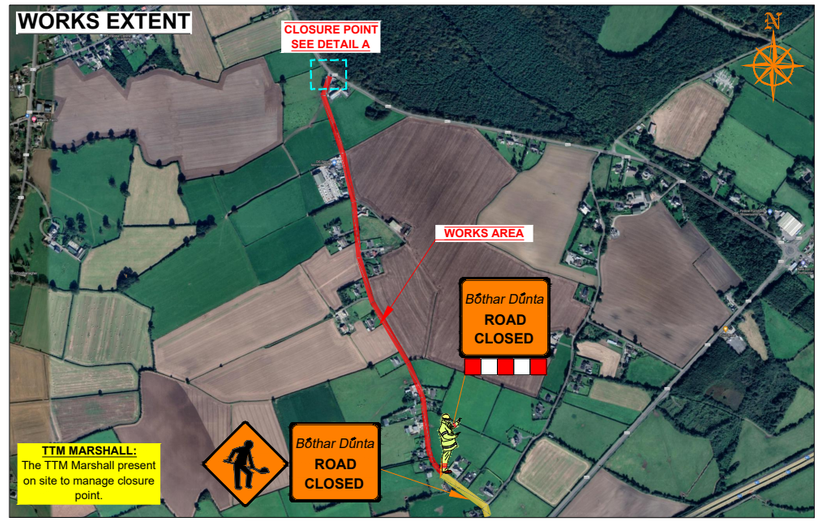

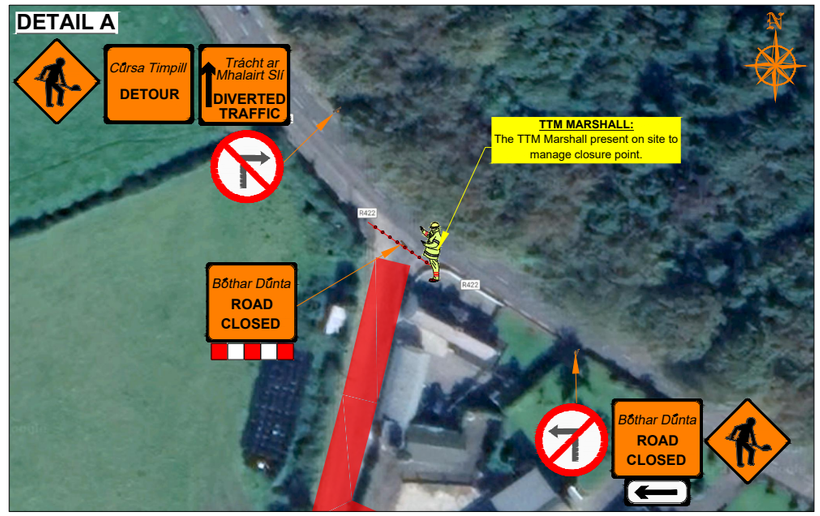

OVERHEAD DETAIL

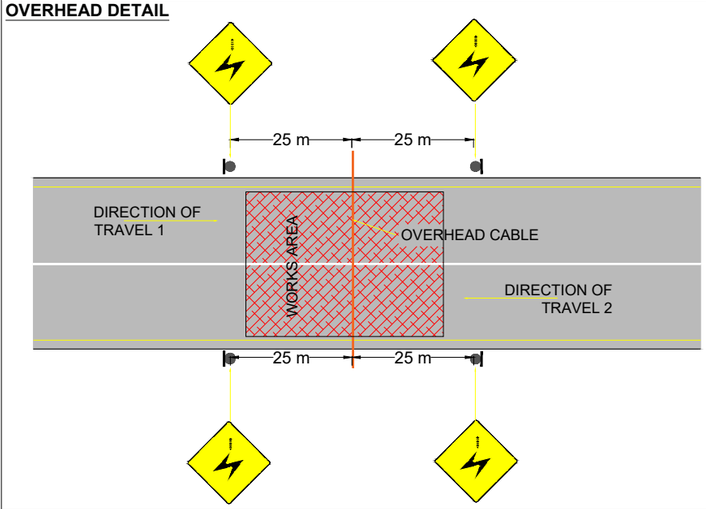

NO TIP ZONE MINIMUM CLEARANCE

Nominal phase-to-phase voltage of overhead line	Minimum lateral clearance in metres
LV conductors	1.0
10kV, 20kV and 38kV	3.0
110kV	4.5
220kV	6.0
400kV	8.0

AFTERCARE SIGNAGE

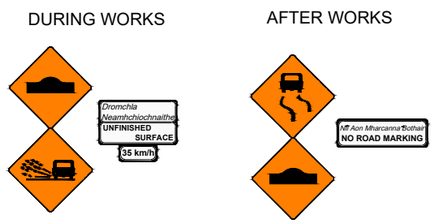

SIDE ROAD DETAIL

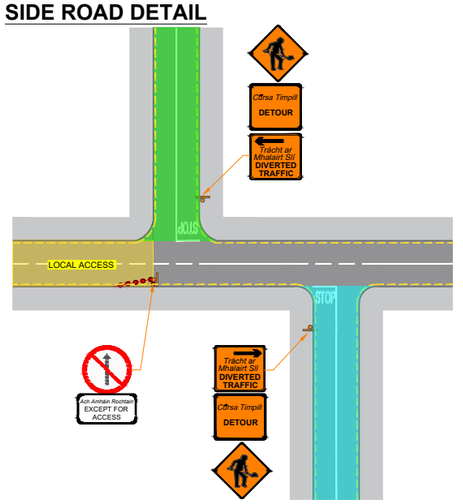

DETAIL B

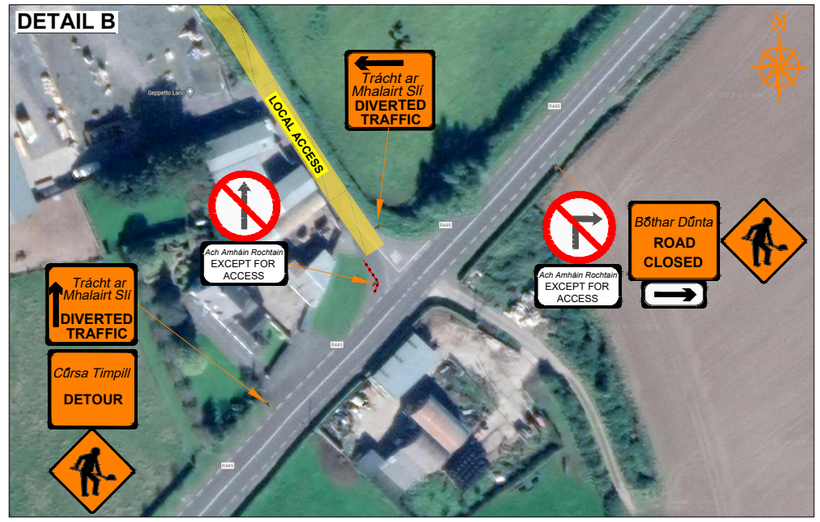

LEGEND

- Works Area
- Local Access
- Traffic sign
- Traffic cones
- Diversion Route A
- Diversion Route B

GENERAL NOTES

1) All information contained in this drawing (including digital data) should be checked and verified prior to any stage of construction;
2) All works are to be carried out in accordance with local authority requirements and are to be included in the site-specific safety & health plan;
3) Site inspections and maintenance of the traffic management layout is to be agreed with local authority to ensure the safety and integrity of the design;
4) Contractor to carry out a site risk assessment prior to the installation of any traffic management plan to ensure that conditions reflect those considered for design post submission;
5) Contractor shall be responsible for the provision of ramp access at any change in road surface level where traffic runs on a temporary surface, and for pedestrian/cycle ramps where footpath/cycle-ways have a level discontinuity as per result of the works.

DESIGN PARAMETERS

Speed Limit 80 km/h — Road Classification Type B 2(i) <12hours

Advance Warning Signage	
Sign size	600mm
Sign Visibility	90m
Number of Signs	3
Cumulative Distance	360m
Distance between Advance Warning Signs	120m
Taper	
Lane Taper Rate	N/A
Hard Shoulder Taper Rate	N/A
Cones	
Cone Height	750mm
Taper Spacing	3m
Longitudinal Spacing	12m
Safety Zones	
Longitudinal	45m
Lateral	1.2m
Lanes	
Lane Width	3.0m

Rev	Date	Details	Drn	Chk	App

ROAD CONTROL

Copyright Notes:
This drawing is the property of Road Control Services Ltd. The design information contained herein is strictly confidential.This document is not to be used, reproduced, disclosed or circulated in whole or in part without prior written consent.

Road Control Services Ltd,Curryhills,Prosperous,Co Kildare * info@roadcontrol.ie © 2024

CLIENT

CARROLL QUARRY LTD

Drn	BC
Chk	MA
App	DH
Date	12-06-2024
Scale	NTS @A3
Stage	CONSTRUCTION

Project: L-31542 Emo Morett, Co. Laois

Title: TEMPORARY TRAFFIC MANAGEMENT PLAN Diversion Route

Drawing No C24028_30_001 Rev 0