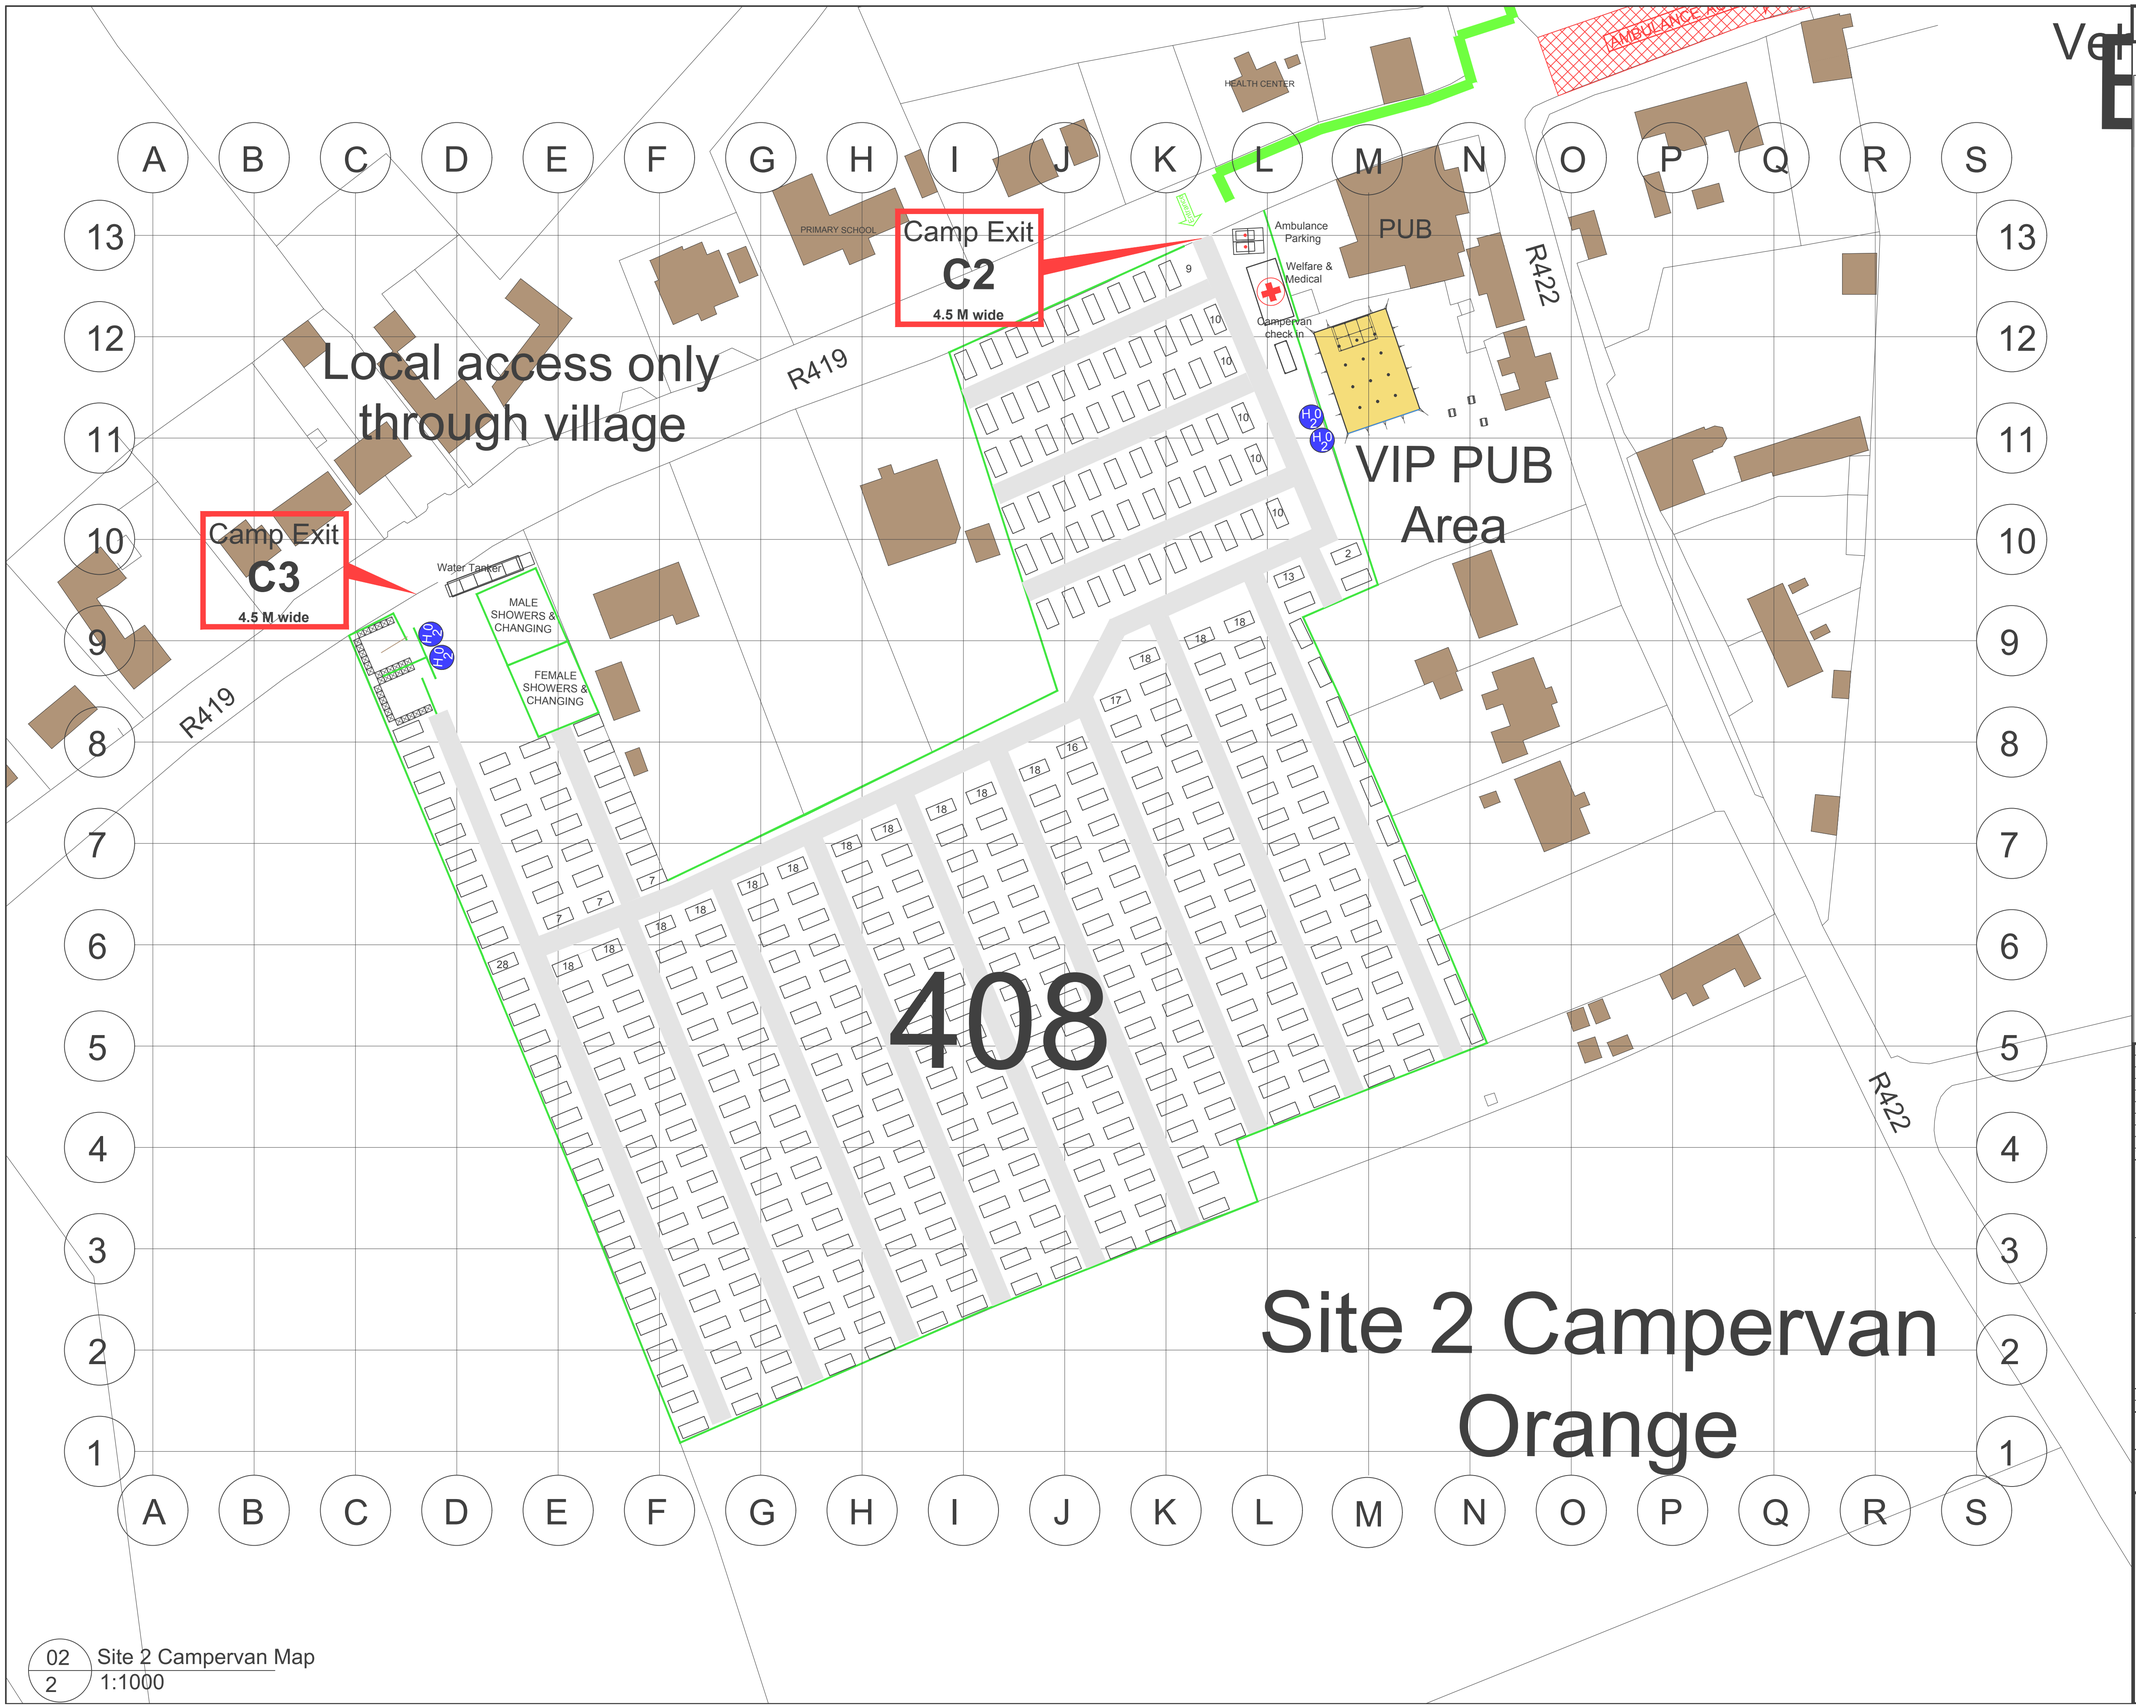

02 Site 2 Campervan Map
2 1:1000

DO NOT SCALE FROM THIS DRAWING. USE FIGURED DIMENSIONS IN ALL CASES.
VERIFY DIMENSIONS ON SITE AND REPORT ANY DISCREPANCIES TO THE ARCHITECTS IMMEDIATELY.
THIS DRAWING TO BE READ IN CONJUNCTION WITH THE ARCHITECTS SPECIFICATION.
THIS DRAWING IS COPYRIGHT AND MAY ONLY BE REPRODUCED WITH THE ARCHITECTS PERMISSION.

NOTES

LEGEND

- Crowd Control Barrier
- Solid Heras
- Heras
- Medical centre
- Ambulance
- Site Entrance
- Emergency Exit
- Flow of Concert attendees
- Generator
- Light Tower
- Festoon Lighting
- Toilet Block
- Drinking water
- Fire extinguisher point
- Trackway
- Kids circus
- Stage
- Bar
- Existing building
- Stage Viewing area
- Emergency Exit route
- Food vendor unit
- Bus Drop off
- Pedestrian Route

REV	DATE	NOTES

JOB
FORRESTFEST

CLIENT
FORREST FEST
KARKKRAFT HOUSE KILBARRACK IND EST
DUBLIN 5

TITLE
22– 235–03

DATE	FEB 23	SCALE	1:1000
DRN	MY	CHECKED	MY

DRG. SERIES A

JOB NUMBER REVISION DRWG NUMBER

Tel:+353(0)87 9531067 Email:michael@visionsafety.ie