Layout Plan

Scale: NTS

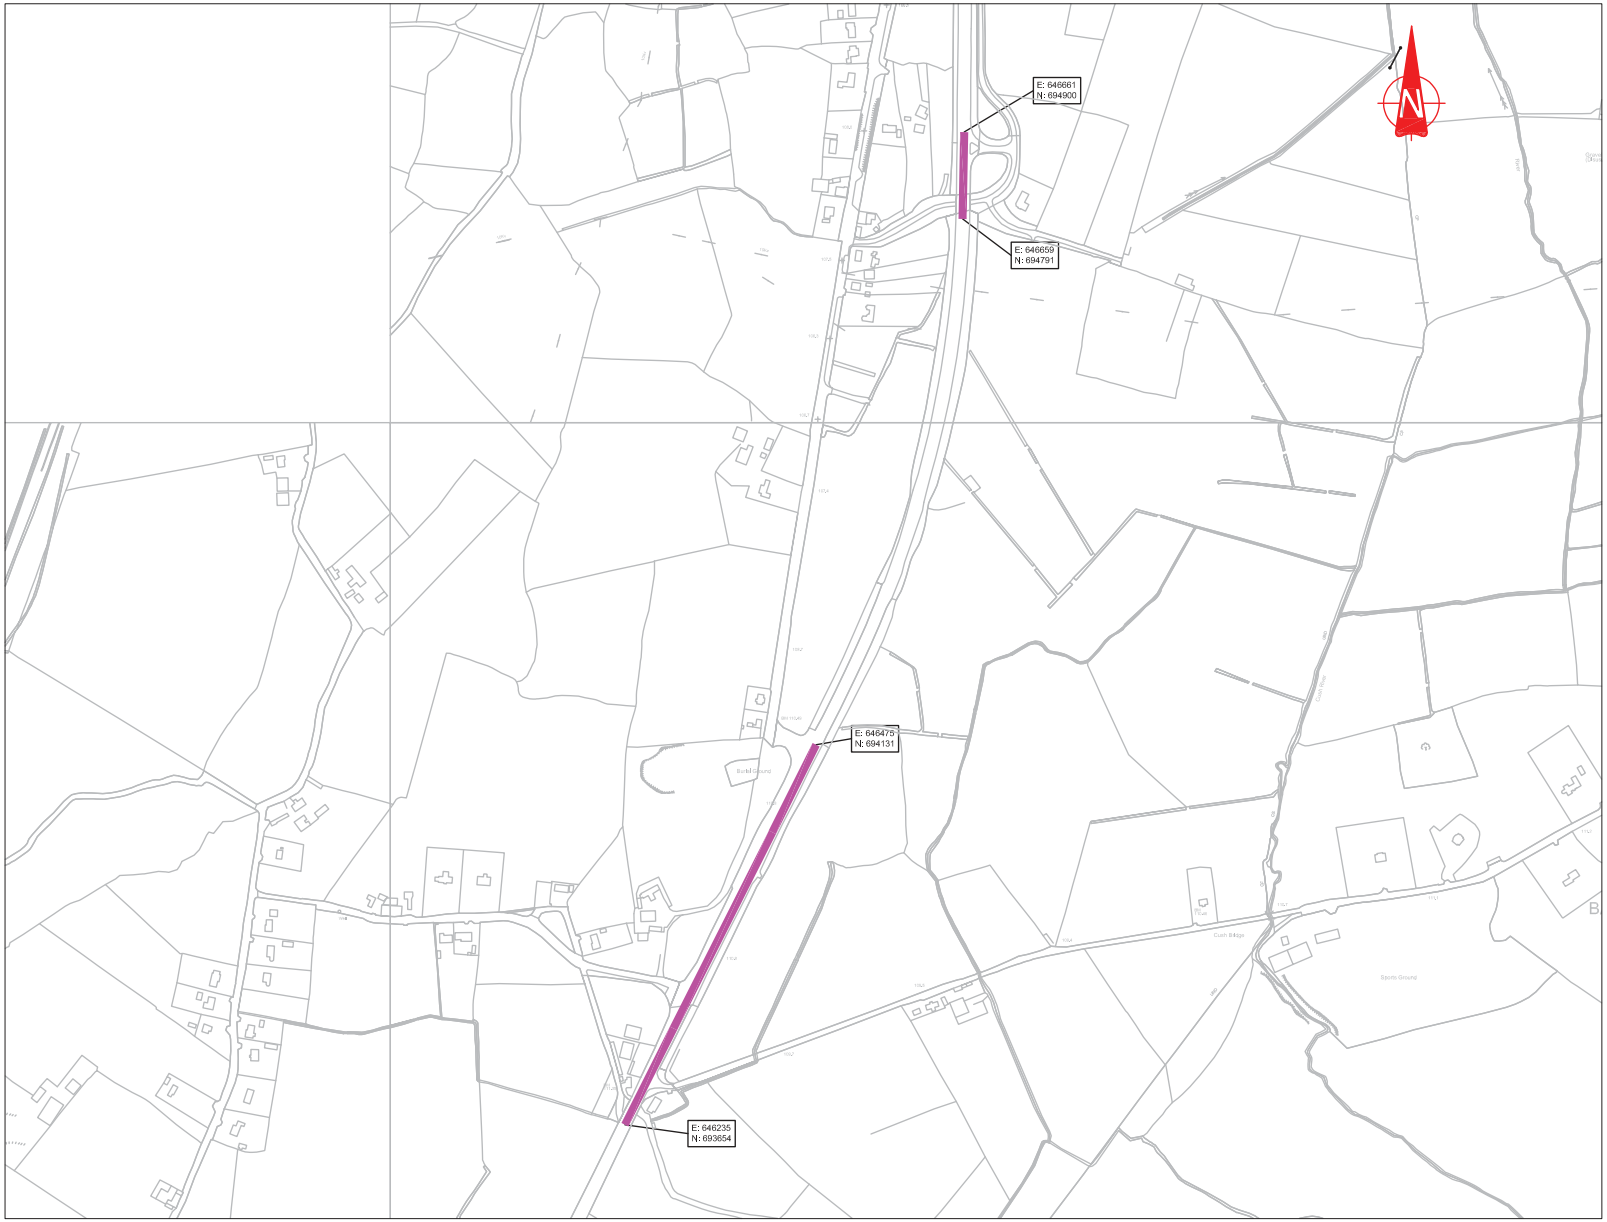

LEGEND

Resurface Location

Mechanical Abrasion Location

Location Map

Not to Scale

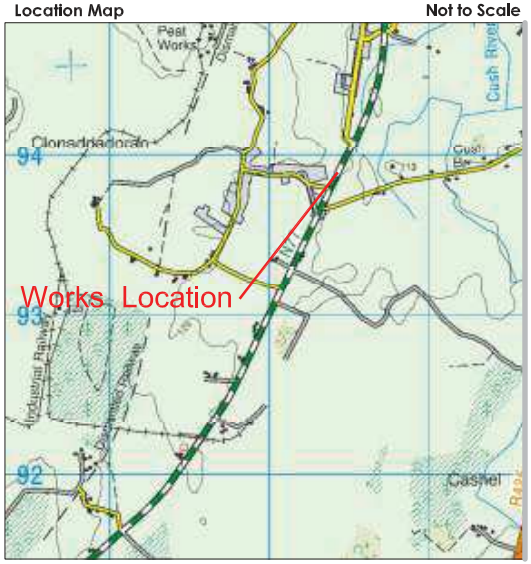

Produced by Laois County Council under copyright agreement from Ordnance Survey of Ireland. All rights reserved. Licence No. LaoisCCMA9802

Revision	Date	Description

LAOIS COUNTY COUNCIL
COMHAIRLE CHONTAE LAOISE

Mr. Philip McVeigh, A/Senior Engineer, Roads.

Áras an Chontae, Portlaoise, Co. Laois (057) 8664000

Mr. Donal Brennan, Director of Services, Infrastructure, Water Services, Environment, Emergency Services and Corporate Affairs.

Project: HD28 site 2019

Title: Re-Texture Location *(N77_M_2018_041, 042) Clonaddadoran*

Drawn: N.Sweeney.	File: 000R500/TII 2019	Project No.	Drawing No. N77_M_2018_041	Rev. 0
Checked: T.M.	Scale: NTS		Status.	
Approved: F.N.	Date: 08/04/2019			