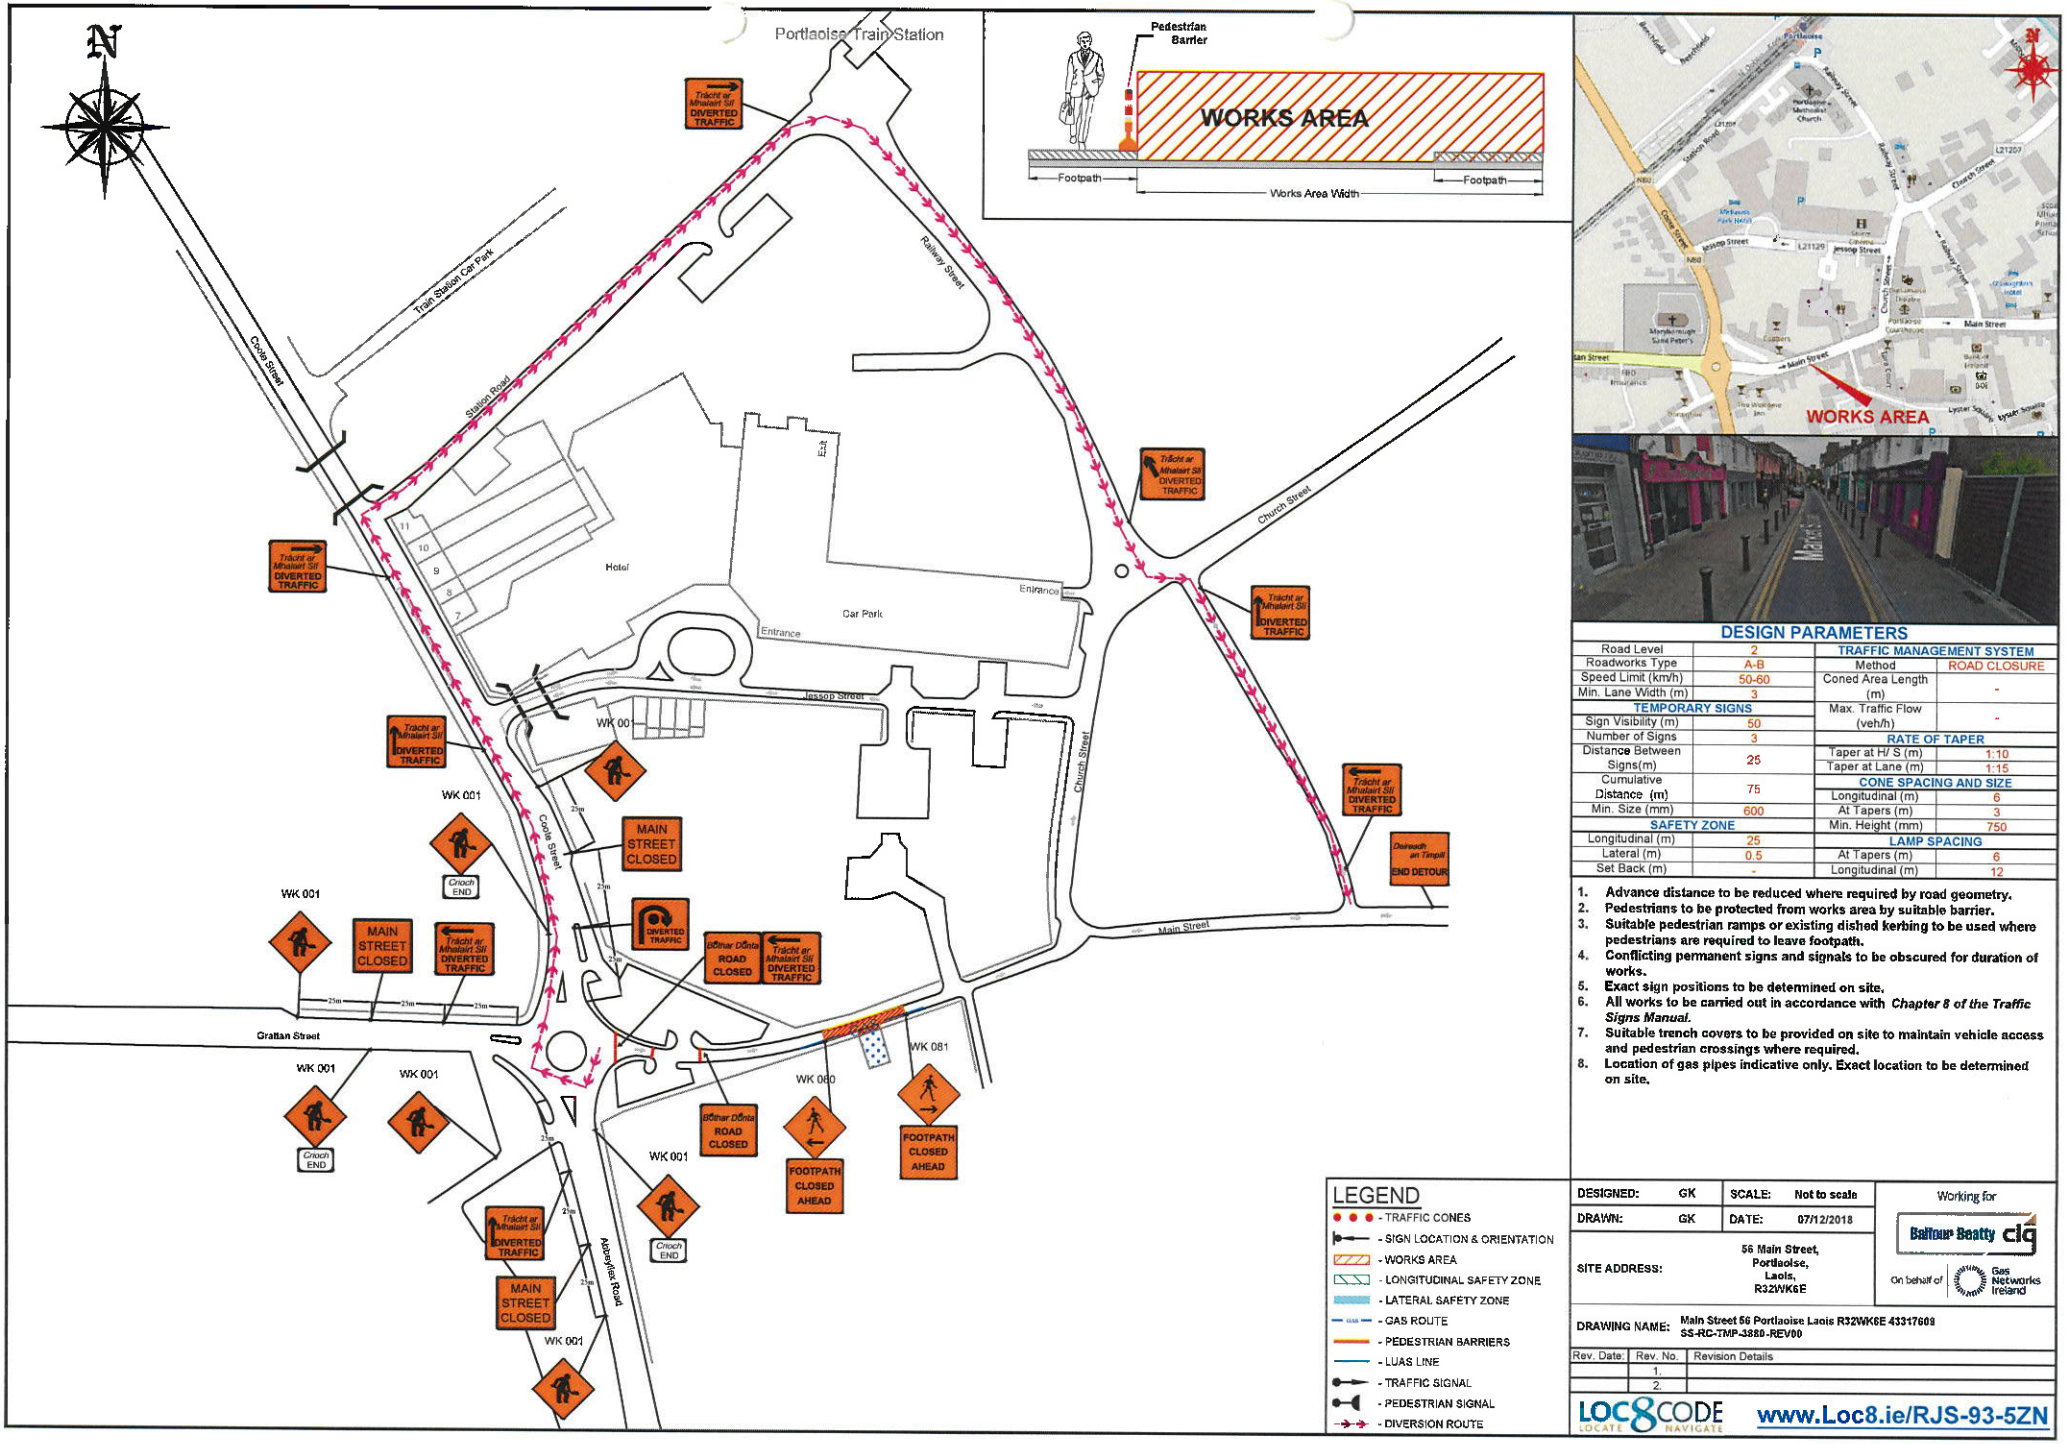

DESIGN PARAMETERS

Road Level	2	TRAFFIC MANAGEMENT SYSTEM	
Roadworks Type	A-B	Method	ROAD CLOSURE
Speed Limit (km/h)	50-60	Coned Area Length (m)	-
Min. Lane Width (m)	3		
TEMPORARY SIGNS		Max. Traffic Flow (veh/h)	-
Sign Visibility (m)	50		
Number of Signs	3	RATE OF TAPER	
Distance Between Signs(m)	25	Taper at H/ S (m)	1:10
		Taper at Lane (m)	1:15
Cumulative Distance (m)	75	CONE SPACING AND SIZE	
Min. Size (mm)	600	Longitudinal (m)	6
SAFETY ZONE		At Tapers (m)	3
Longitudinal (m)	25	Min. Height (mm)	750
Lateral (m)	0.5	LAMP SPACING	
Set Back (m)	-	At Tapers (m)	6
		Longitudinal (m)	12

1. **Advance distance to be reduced where required by road geometry.**
2. **Pedestrians to be protected from works area by suitable barrier.**
3. **Suitable pedestrian ramps or existing dished kerbing to be used where pedestrians are required to leave footpath.**
4. **Conflicting permanent signs and signals to be obscured for duration of works.**
5. **Exact sign positions to be determined on site.**
6. **All works to be carried out in accordance with *Chapter 8 of the Traffic Signs Manual*.**
7. **Suitable trench covers to be provided on site to maintain vehicle access and pedestrian crossings where required.**
8. **Location of gas pipes indicative only. Exact location to be determined on site.**

DESIGNED:	GK	SCALE:	Not to scale
DRAWN:	GK	DATE:	07/12/2018

SITE ADDRESS: 56 Main Street, Portlaoise, Laois, R32WK6E

Working for Balfour Beatty clg on behalf of Gas Networks Ireland

DRAWING NAME: Main Street 56 Portlaoise Laois R32WK6E 43317608 SS-RC-TMP-3880-REV00

Rev. Date:	Rev. No.	Revision Details
	1.	
	2.	

LOC8CODE LOCATE NAVIGATE www.Loc8.ie/RJS-93-5ZN