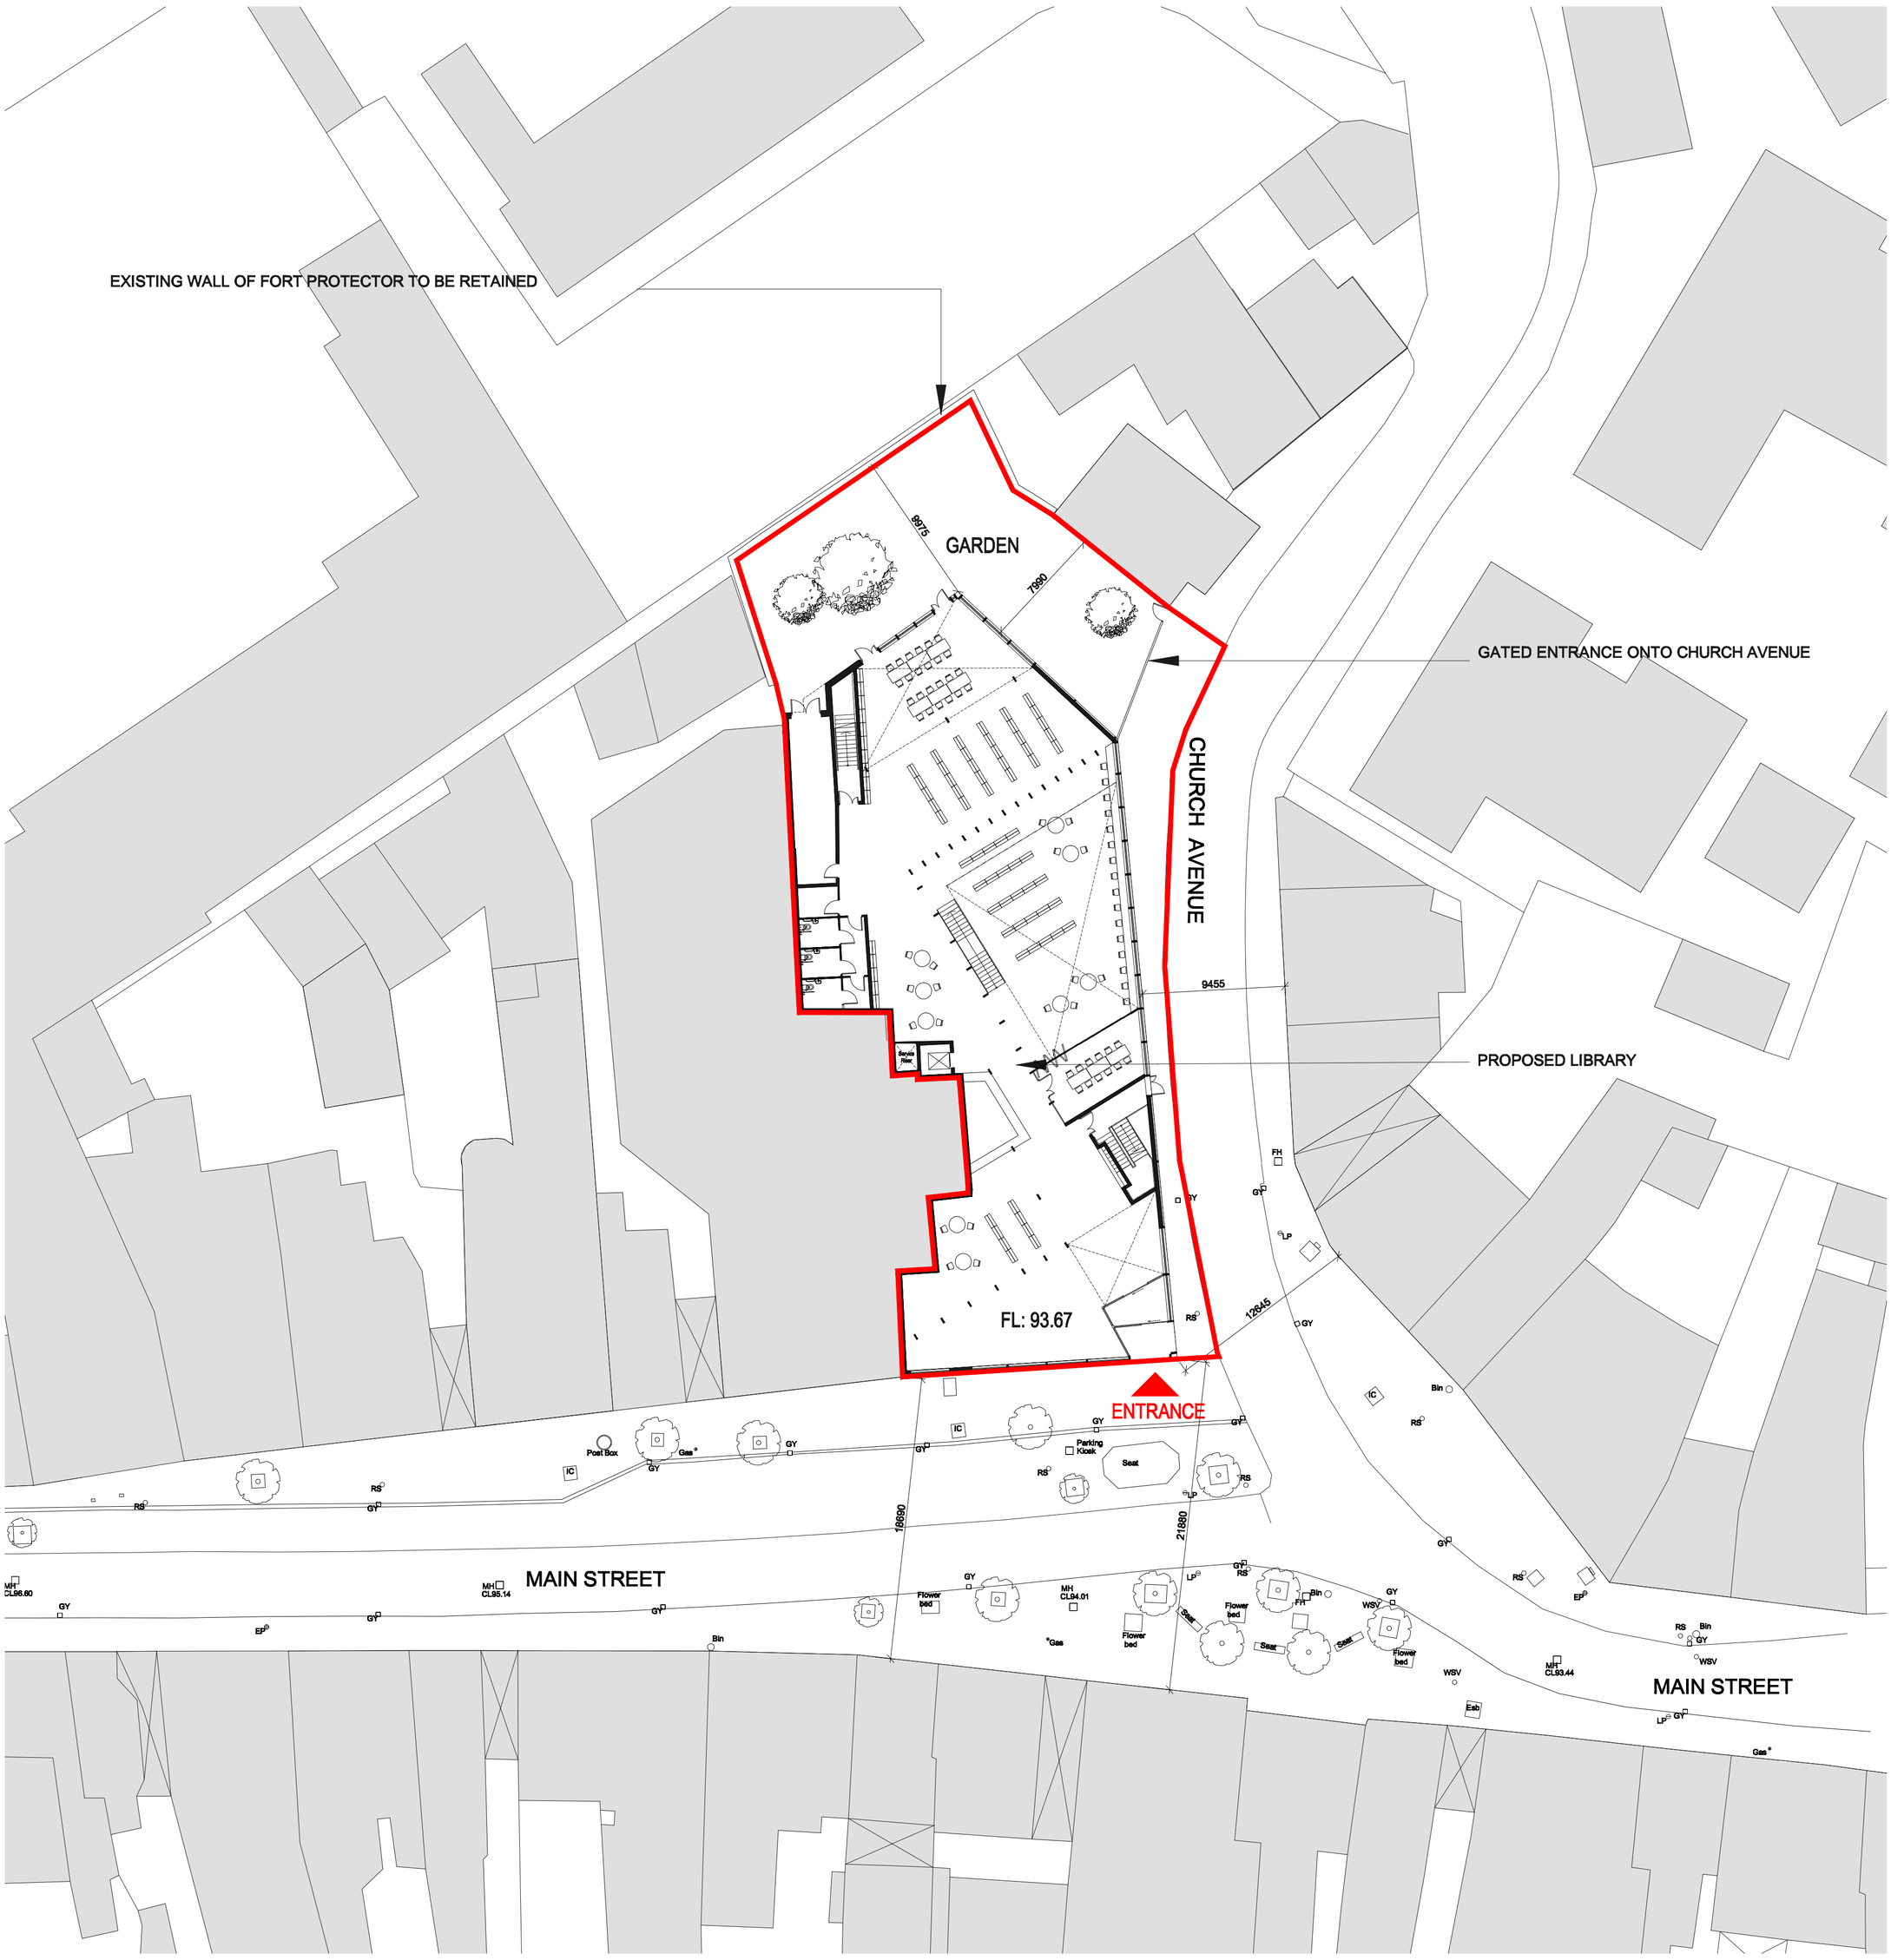

PROPOSED SITE PLAN

scale 1:250

N

SITE BOUNDARY

SITE BOUNDARY AREA 0.13 ha

PLANNING /16-53/PP03

NOTES:

(c) COPYRIGHT MCOH ARCHITECTS
FOR PLANNING PURPOSES ONLY
USE FIGURED DIMENSIONS ONLY

CLIENT:	LAOIS COUNTY COUNCIL
PROJECT:	PORTLAOISE LIBRARY
DRAWING:	SITE PLAN PROPOSED — DRAWN BY: JM
SCALE:	1:250 @ A1 — DATE: May 17 — REV -
DRAWING No:	PP-03