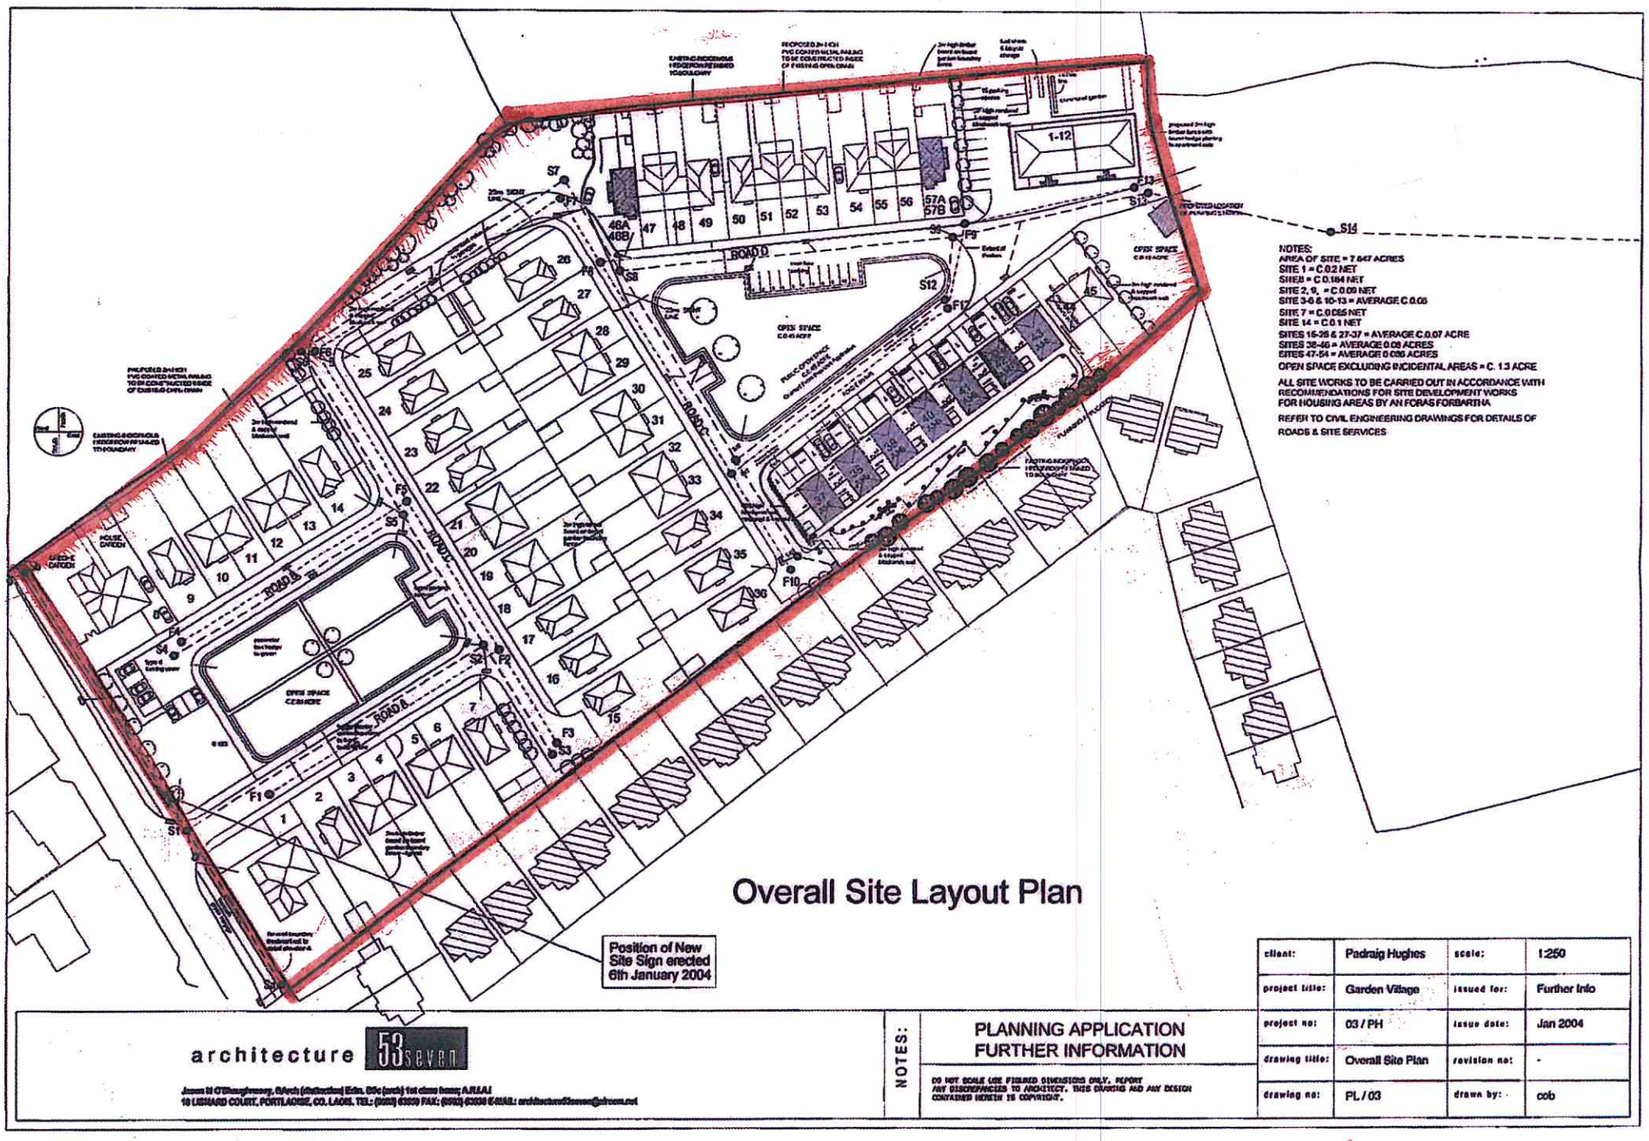

Overall Site Layout Plan

architecture 53seven
James H O'Shaughnessy, B.Arch (Distinction) Edin. Dip (arch) 1st class hons; A.R.I.A.I
10 LISNARD COURT, PORTLAOISE, CO. LAOIS. TEL: (057) 8629 FAX: (057) 8636 E-MAIL: architecture53seven@eircom.net

NOTES:

PLANNING APPLICATION
FURTHER INFORMATION

DO NOT SCALE USE FIGURED DIMENSIONS ONLY. REPORT ANY DISCREPANCIES TO ARCHITECT. THIS DRAWING AND ANY DESIGN CONTAINED HEREIN IS COPYRIGHT.

client:	Padraig Hughes	scale:	1:250
project title:	Garden Village	issued for:	Further Info
project no:	03 / PH	issue date:	Jan 2004
drawing title:	Overall Site Plan	revision no:	-
drawing no:	PL / 03	drawn by:	cob