DO NOT SCALE FROM THIS DRAWING. USE FIGURED DIMENSIONS IN ALL CASES.
VERIFY DIMENSIONS ON SITE AND REPORT ANY DISCREPANCIES TO THE ARCHITECTS IMMEDIATELY.
THIS DRAWING TO BE READ IN CONJUNCTION WITH THE ARCHITECTS SPECIFICATION.
THIS DRAWING IS COPYRIGHT AND MAY ONLY BE REPRODUCED WITH THE ARCHITECTS PERMISSION.

Site 5 Caravan Yellow

Campervan access Via R422

Pedestrian Route to Festival along R422

Local access only through village

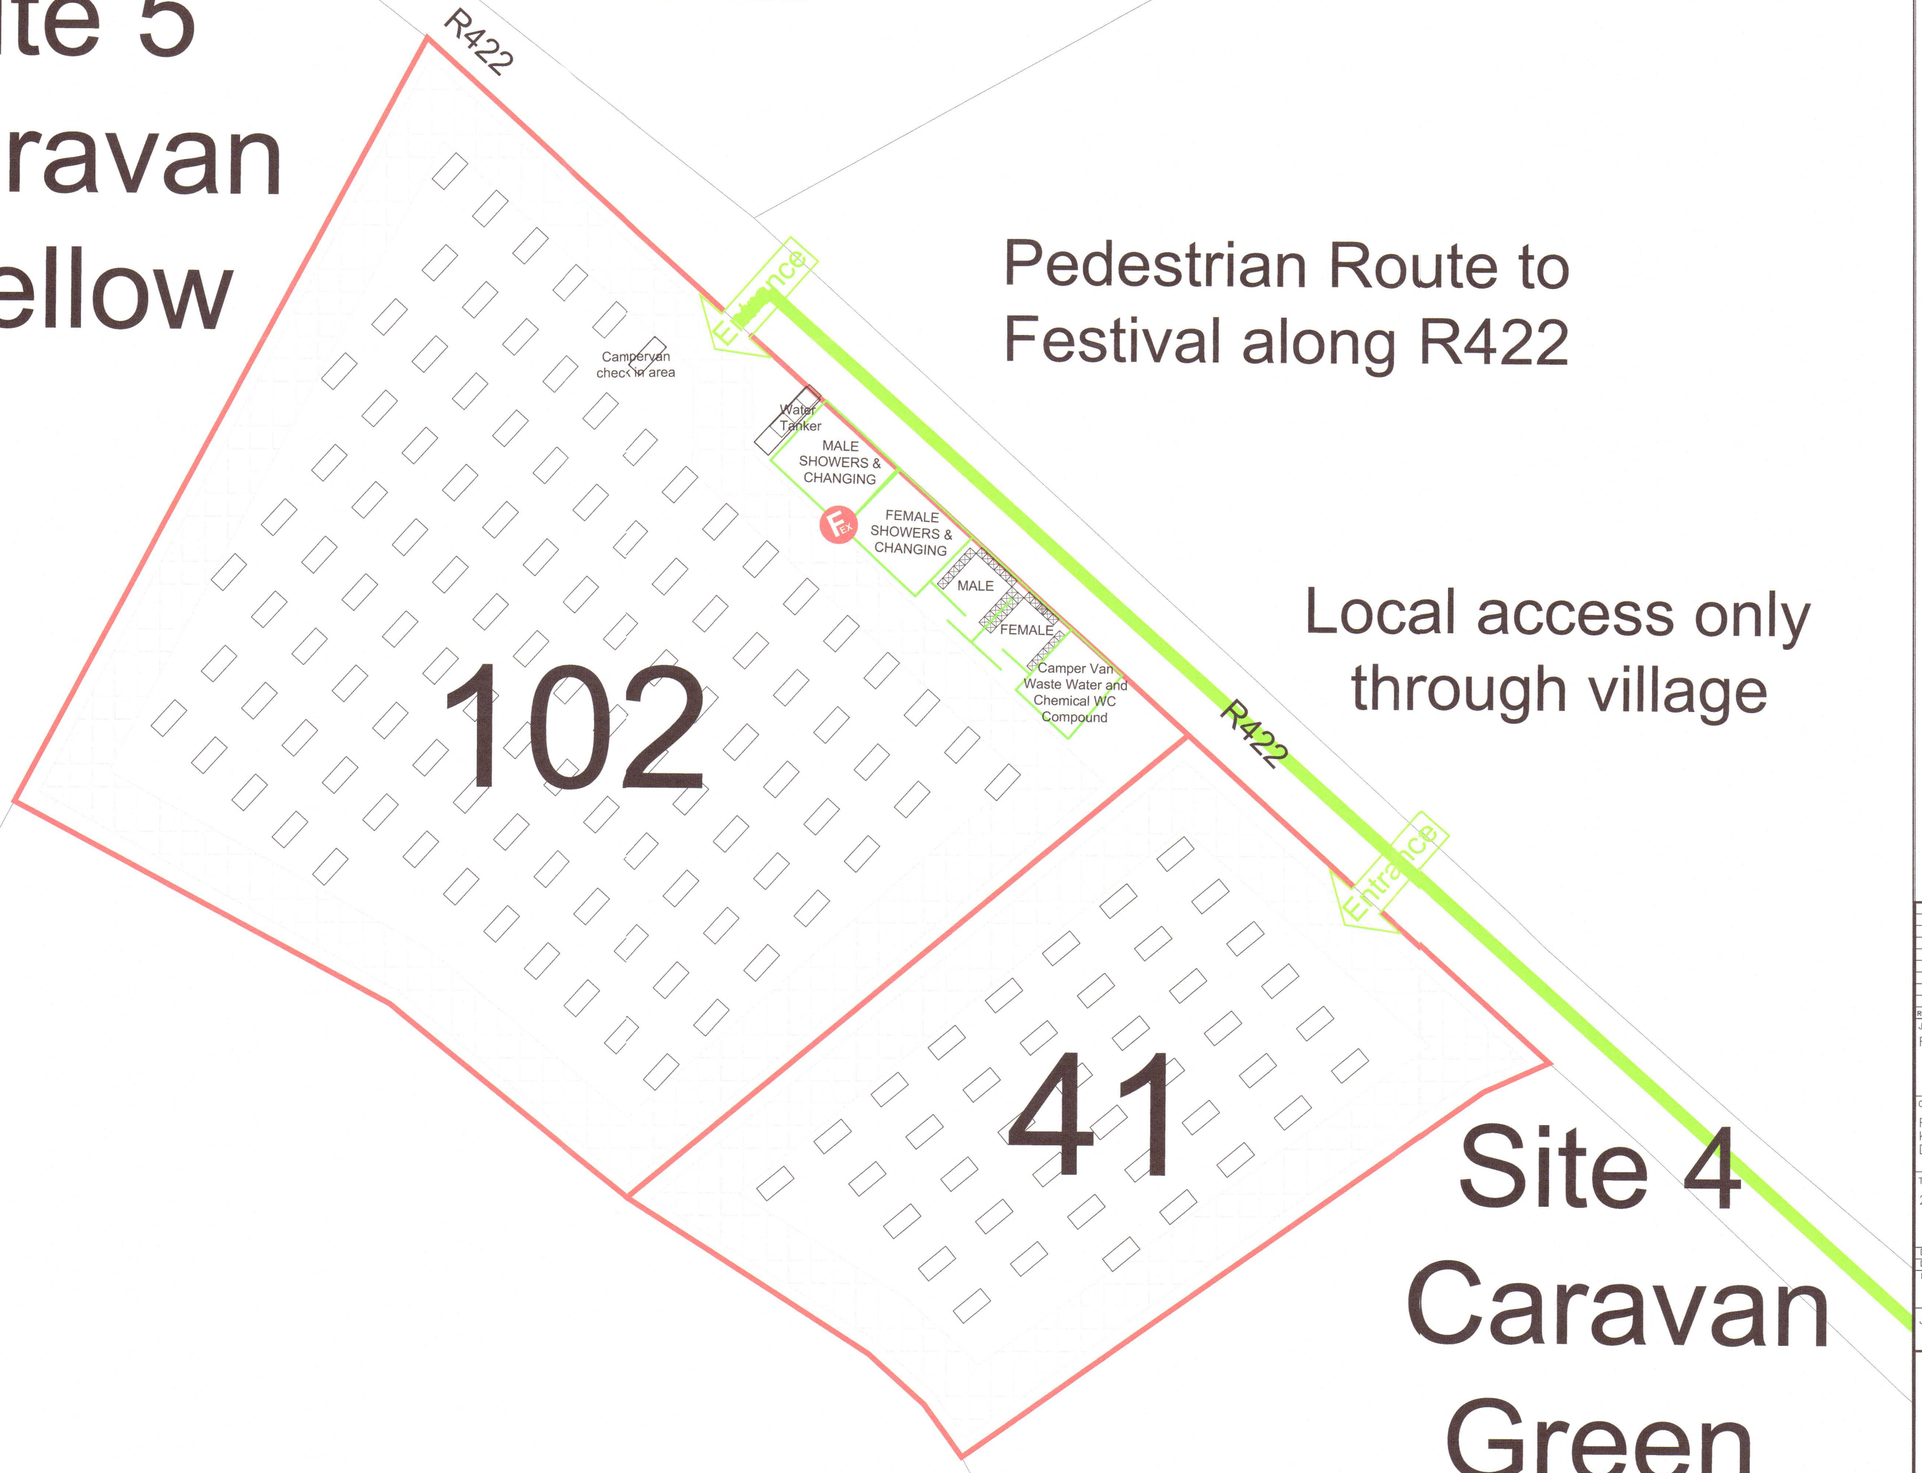

Site 4 Caravan Green

NOTES

LEGEND

- Crowd Control Barrier
- Solid Heras
- Heras
- Medical centre
- Ambulance
- Site Entrance
- Emergency Exit
- Flow of Concert attendees
- Generator
- Light Tower
- Festoon Lighting
- Toilet Block
- Drinking water
- Fire extinguisher point
- Trackway
- Kids circus
- Stage
- Bar
- Existing building
- Stage Viewing area
- Emergency Exit route
- Food vendor unit
- Bus Drop off
- Pedestrian Route

REV	DATE	NOTES

JOB
FORRESTFEST

CLIENT
FORREST FEST
KARKRAFT HOUSE KILBARRACK IND EST
DUBLIN 5

TITLE
22- 235-03

DATE FEB 23	SCALE 1:1000
DRN MY	CHECKED MY

DRG. SERIES A

JOB NUMBER | REVISION o | DRWG NUMBER

02
2
Site 5 & Site 4
1:1000

Tel:+353(0)87 9531087 Email:michael@visionsafety.ie