Site 8 campervan blue

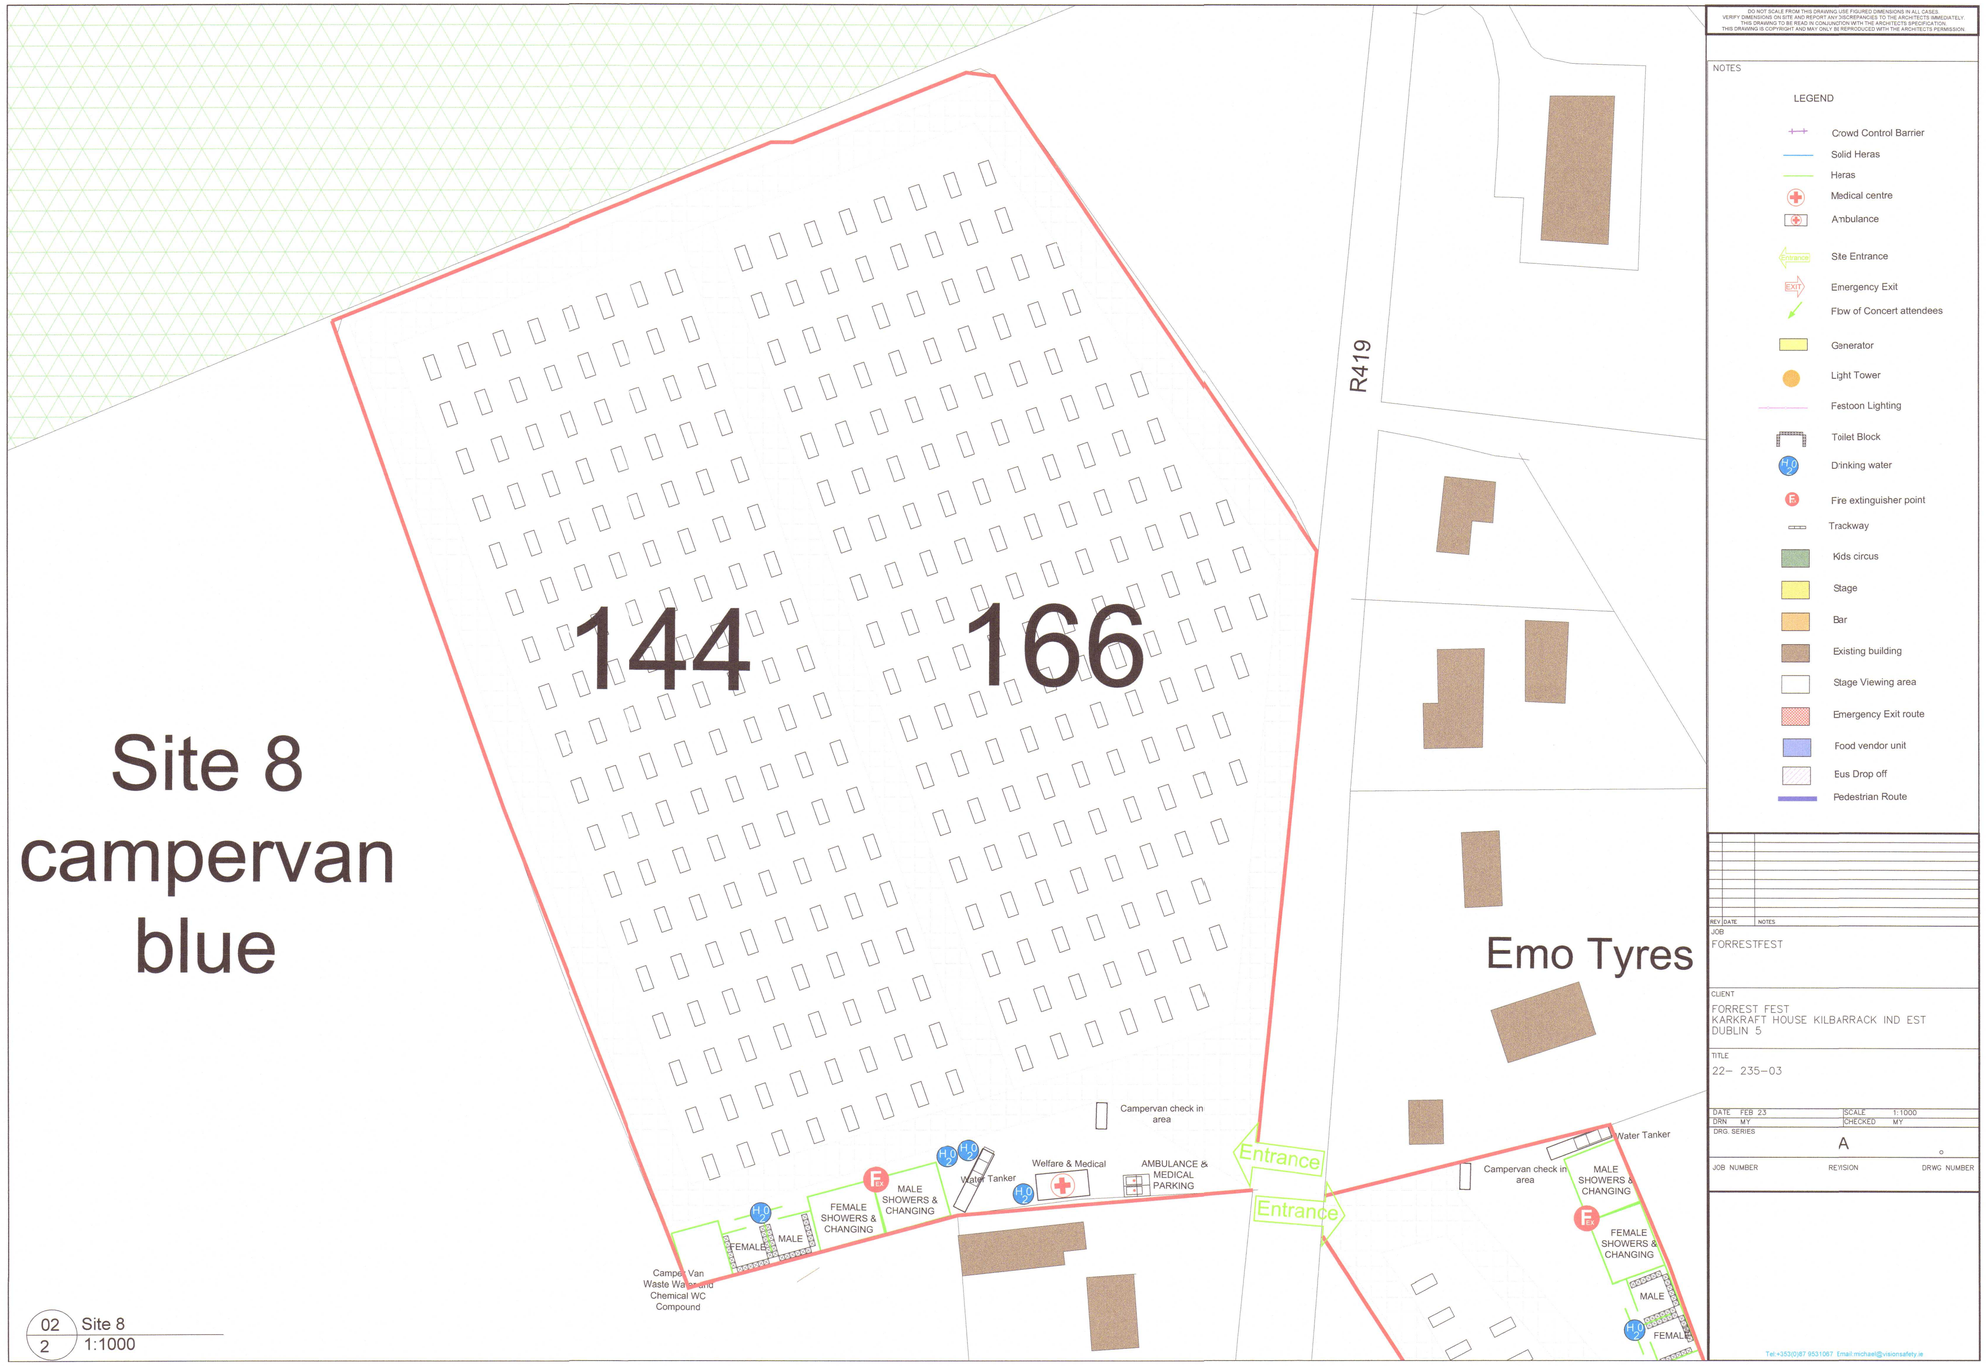

02 Site 8
2 1:1000

DO NOT SCALE FROM THIS DRAWING USE FIGURED DIMENSIONS IN ALL CASES
VERIFY DIMENSIONS ON SITE AND REPORT ANY DISCREPANCIES TO THE ARCHITECTS IMMEDIATELY.
THIS DRAWING TO BE READ IN CONJUNCTION WITH THE ARCHITECTS SPECIFICATION
THIS DRAWING IS COPYRIGHT AND MAY ONLY BE REPRODUCED WITH THE ARCHITECTS PERMISSION

NOTES

LEGEND

- Crowd Control Barrier
- Solid Heras
- Heras
- Medical centre
- Ambulance
- Ste Entrance
- Emergency Exit
- Flow of Concert attendees
- Generator
- Light Tower
- Festoon Lighting
- Toilet Block
- Drinking water
- Fire extinguisher point
- Trackway
- Kids circus
- Stage
- Bar
- Existing building
- Stage Viewing area
- Emergency Exit route
- Food vendor unit
- Eus Drop off
- Pedestrian Route

REV	DATE	NOTES

JOB
FORRESTFEST

CLIENT
FORREST FEST
KARRAFT HOUSE KILBARRACK IND EST
DUBLIN 5

TITLE
22– 235–03

DATE FEB 23 | SCALE 1:1000
DRN MY | CHECKED MY
DRG. SERIES A

JOB NUMBER | REVISION | DRWG NUMBER

Tel:+353(0)87 9531087. Email:michael@visionsafety.ie